


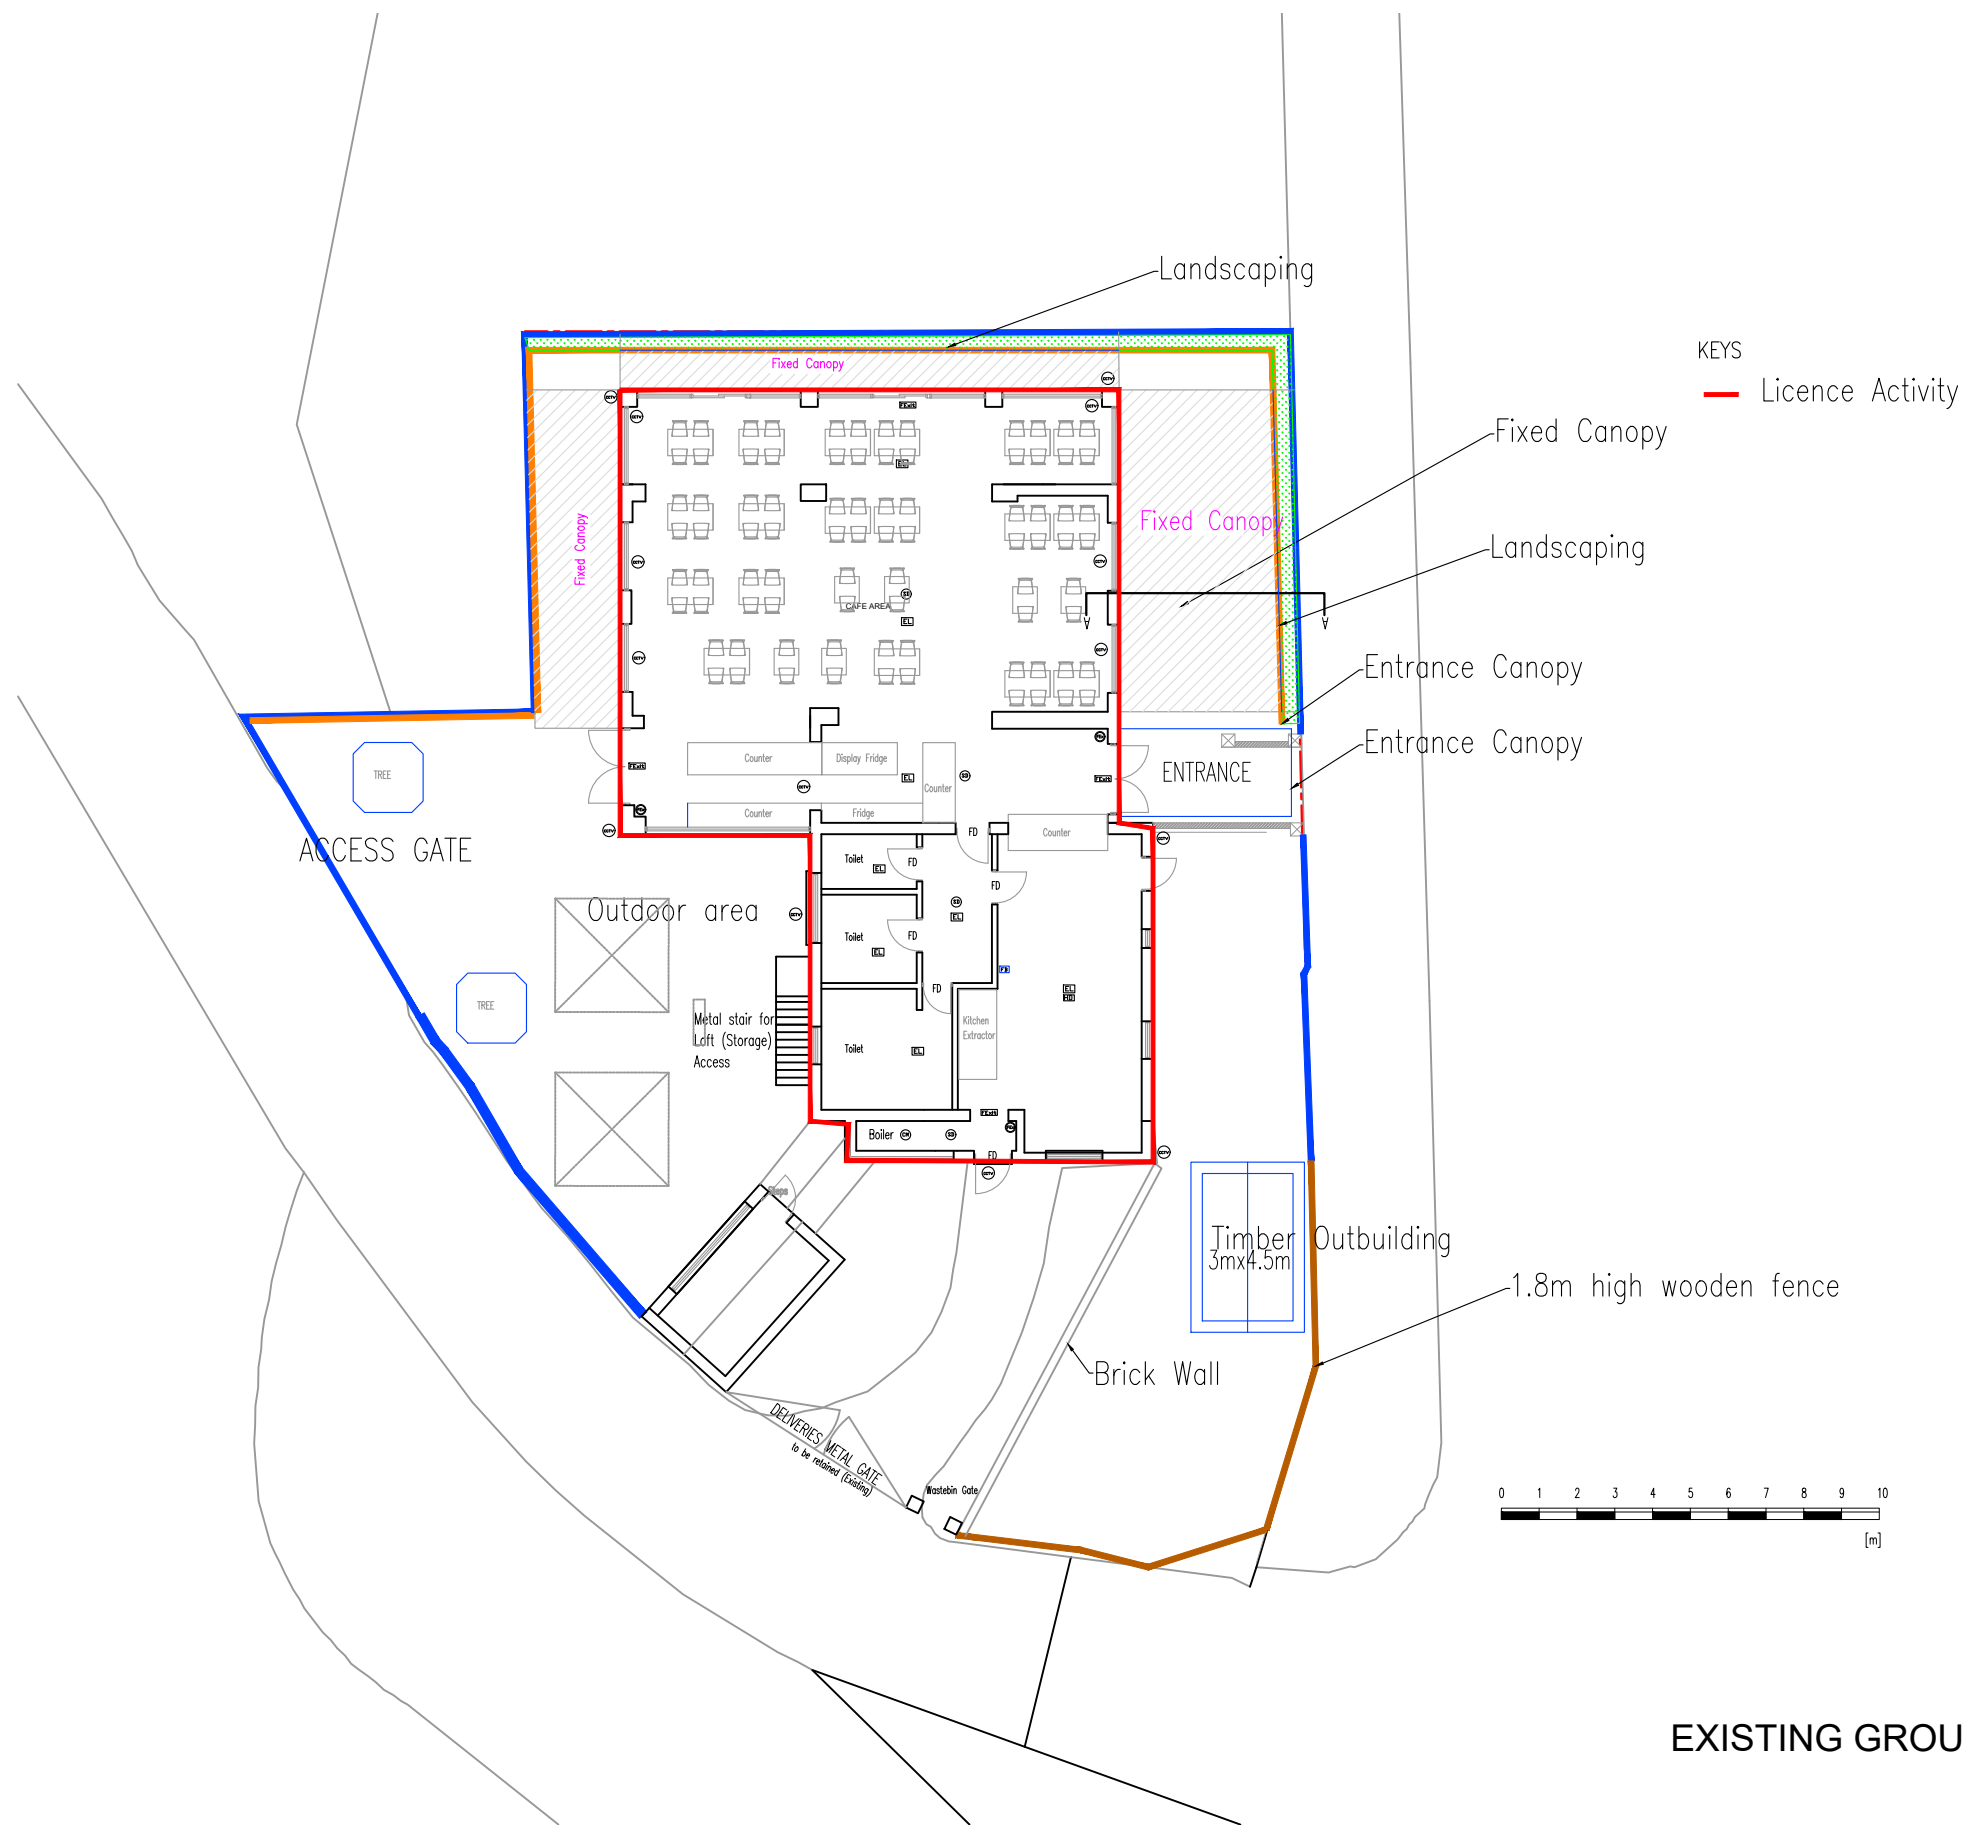

Revision notes:			APPLICANT Mr. Farooqi	SITE THE LODGE KINGSBURY ROAD	Date: 03.06.2026		
Rev:	Date:	Notes:			Scale @ A3: 1:200		
			DRAWING NO: HF.PA.2019.Z102	DRAWING TITLE Proposed Floor and Site Plan	Revision: P01		