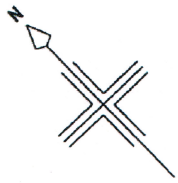

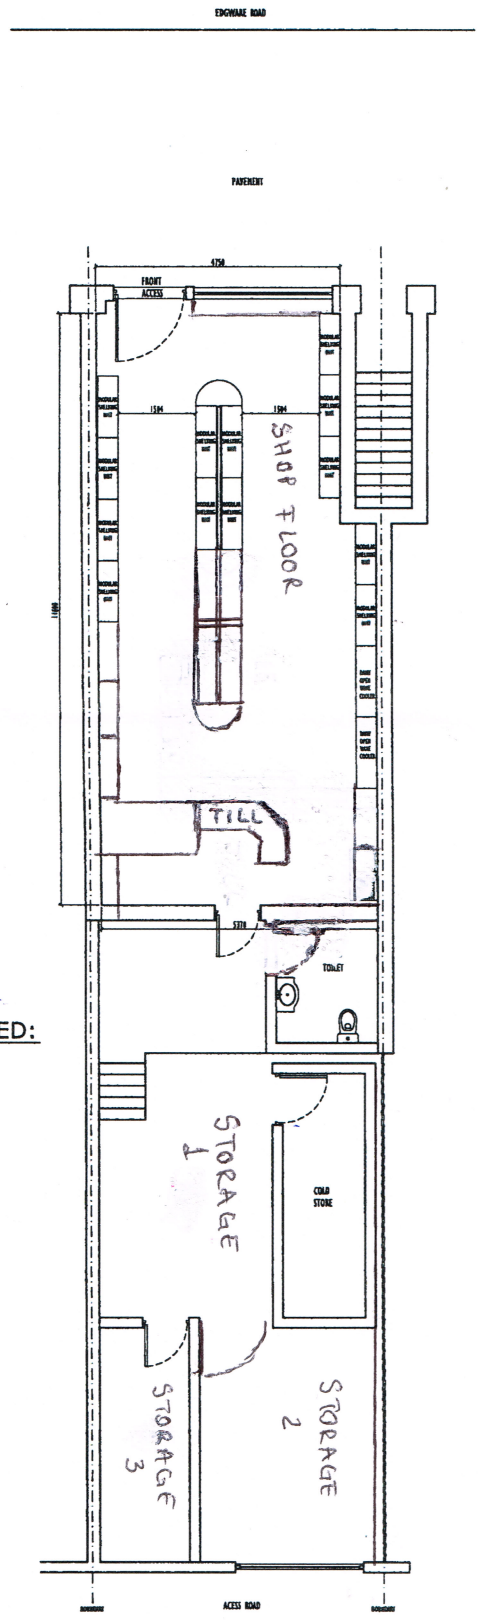

PLAN-SCALE AS NOTED:

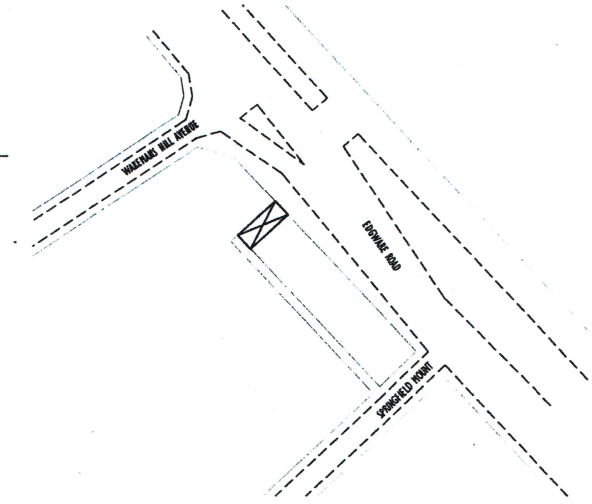

LOCATION PLAN-SCALE 1/500:

NOTE:
Any dimensions given are in millimeters

CAF Ltd.
BUILDING CONTRACTOR & DESIGN
Beethoven Road Elstree Borehamwood WD6 3DP
Tel 02089539701 , Mob 07882963805
Fax 02089539701
© copyright of CAF ltd.

DATE	ISSUED BY	AUTHORISED	REVISION
04/10/2021			00

SCALE: 1/100 @ A 3

Title: LAYOUT

DRAWING No: ER.03

Project: 201 EDGWARE ROAD LONDON, NW9 6LP