REVISION K

DRAWING NUMBER SUD/201/13

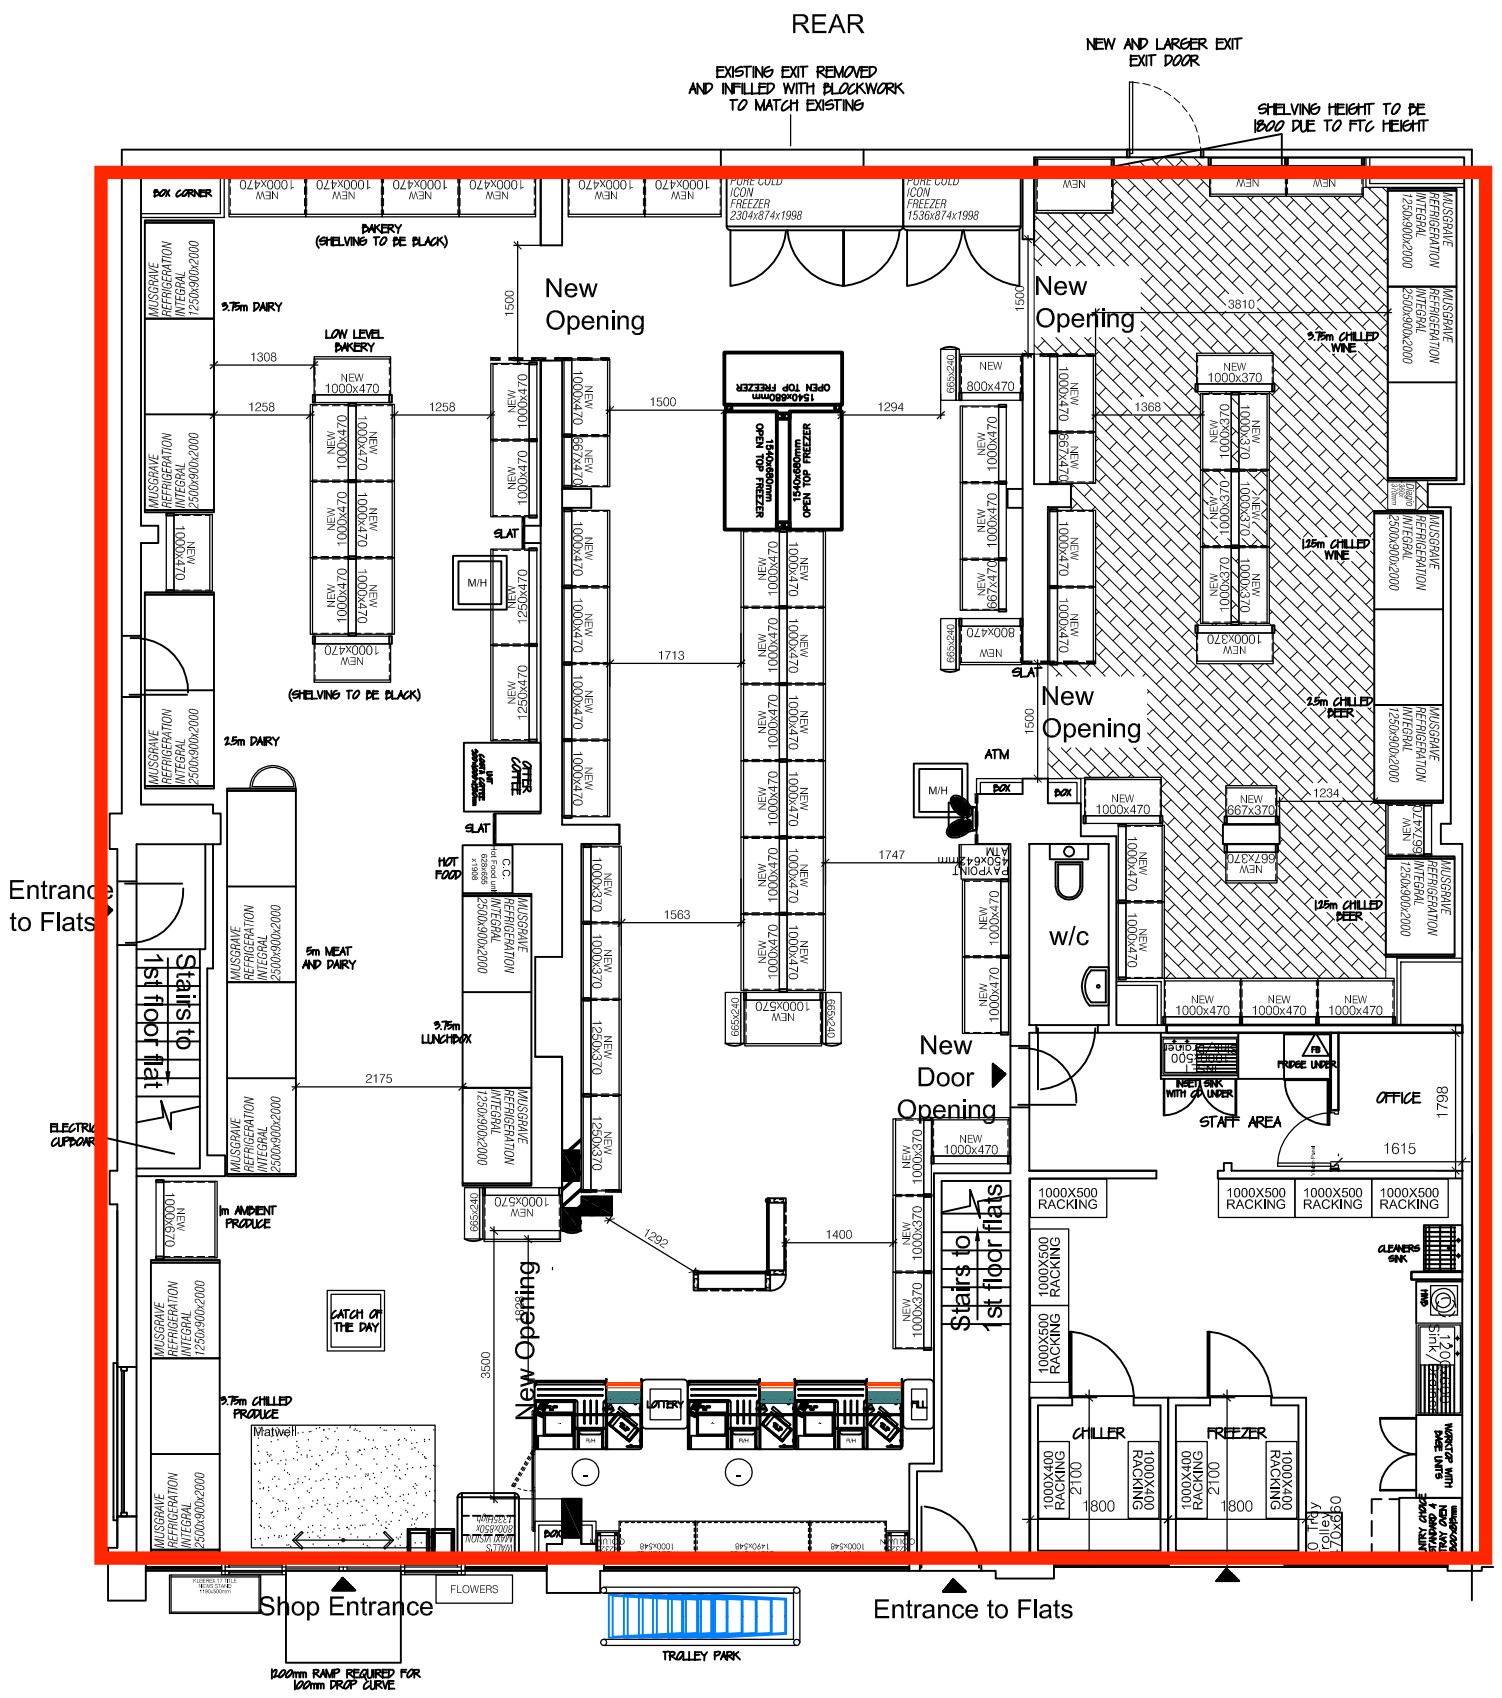

STORE AREAS KEY		
STORE AREA	SQUARE METRES	SQUARE FEET
EXISTING GROUND FLOOR	-	-
EXISTING BASEMENT	-	-
EXISTING FIRST FLOOR	-	-
EXISTING SECOND FLOOR	-	-
EXISTING TOTAL	-	-
PROPOSED GROUND FLOOR	-	-
PROPOSED BASEMENT	-	-
PROPOSED FIRST FLOOR	-	-
PROPOSED SECOND FLOOR	-	-
PROPOSED TOTAL	300	3,230
EXISTING SALES AREA		
PROPOSED SALES AREA	245	2,635

PROJECT TITLE SUDBURY

REVISION

A 05/07/13 JS
BACK OF HOUSE ALTERED SO EXISTING WALLS REMAIL, BWS CHILLERS MOVED DUE TO LOW CEILING
B 11/07/13 JS
EXTRA END BAYS ADDED, LOW LEVEL BAKERY ISLAND ALTERED
C 17/07/13 JS
REFRIDGE CONFIGERATION IN 1ST AISLE CHANGED. PLANT ROOM IN BOH ADDED. INTERNAL ATM
D 18/07/13 JS
ALL REMOTE CASES CHANGES TO INTEGRALS
E 06.09.13 JS
EXTERNAL ATM REMOVED AND INTERNAL ATM INSERTED
G 17.09.13 JS
BACK OF HOUSE REDUCED, BWS AREA INCREASED
H 30.09.13 JS
ADDTIONAL SHELVING N FIRST AISLE AND BWS, TROLLEY PARK ADDED,
STRUCTUAL WALL EXTENDED AT FRONT OF STORE
I 14.10.13 JS
BACK OF HOUSE ALTERED
K 08.11.13 JS
HOT FOOD RELOCATED

NOTES

ALL DIMENSIONS ARE SHOWN IN MILLIMETRES UNLESS STATED OTHERWISE.
ALL DIMENSIONS ARE TO BE CHECKED PRIOR TO COMMENCEMENT OF WORK ON SITE.
THIS DRAWING IS NOT TO BE SCALED.
THIS DRAWING IS TO BE READ IN CONJUNCTION WITH ALL OTHER RELEVANT DRAWINGS OR DOCUMENTS/SPECIFICATIONS, ETC.
ALL WORK IS TO BE CARRIED OUT STRICTLY IN ACCORDANCE WITH THE MANUFACTURER'S AND SUPPLIER'S INSTRUCTIONS AND RECOMMENDATIONS, AND TO CURRENT CODES OF PRACTICE AND LEGISLATION.
FOR ANY QUERIES PLEASE CONTACT THE PROPERTY DEPARTMENT DRAWING OFFICE OR THE RELEVANT MEMBER OF THE PROJECT TEAM.

THIS DRAWING IS THE PROPERTY OF BUDGENS STORES LIMITED AND IS NOT TO BE COPIED EITHER IN FULL OR IN PART WITHOUT THE PRIOR CONSENT OF BUDGENS STORES LIMITED. THE INFORMATION CONTAINED WITHIN THIS DRAWING IS STRICTLY CONFIDENTIAL AND ALL PARTIES ARE ADVISED TO CONSULT THEIR PROFESSIONAL ADVISORS WITH REGARD TO ANY RISKS INVOLVED AND THE SUITABILITY OF THESE DRAWINGS.

Copyright. Budgens Stores Limited. All rights reserved.

Budgens
DEVELOPMENT DEPARTMENT
WIDEWATER PLACE,MOORHALL ROAD,HAREFIELD
MIDDLESEX, UB9 6NS
Telephone: 08700 500 158 ~ Fax: 0870 084 6898
www.budgens.com

PROJECT TITLE
BUDGENS SUDBURY

PROJECT ADDRESS
THE BOLTONS
WEMBLEY
HA0 2SL

TELEPHONE:
FAX:

DRAWING TITLE
GENERAL ARRANGEMENT
PROPOSED

SCALE 1 : 50	DATE JUNE 2013
DRAWN JAS SAMRA	REV.DATE

DRAWING NUMBER	REVISION
SUD/201/13	K