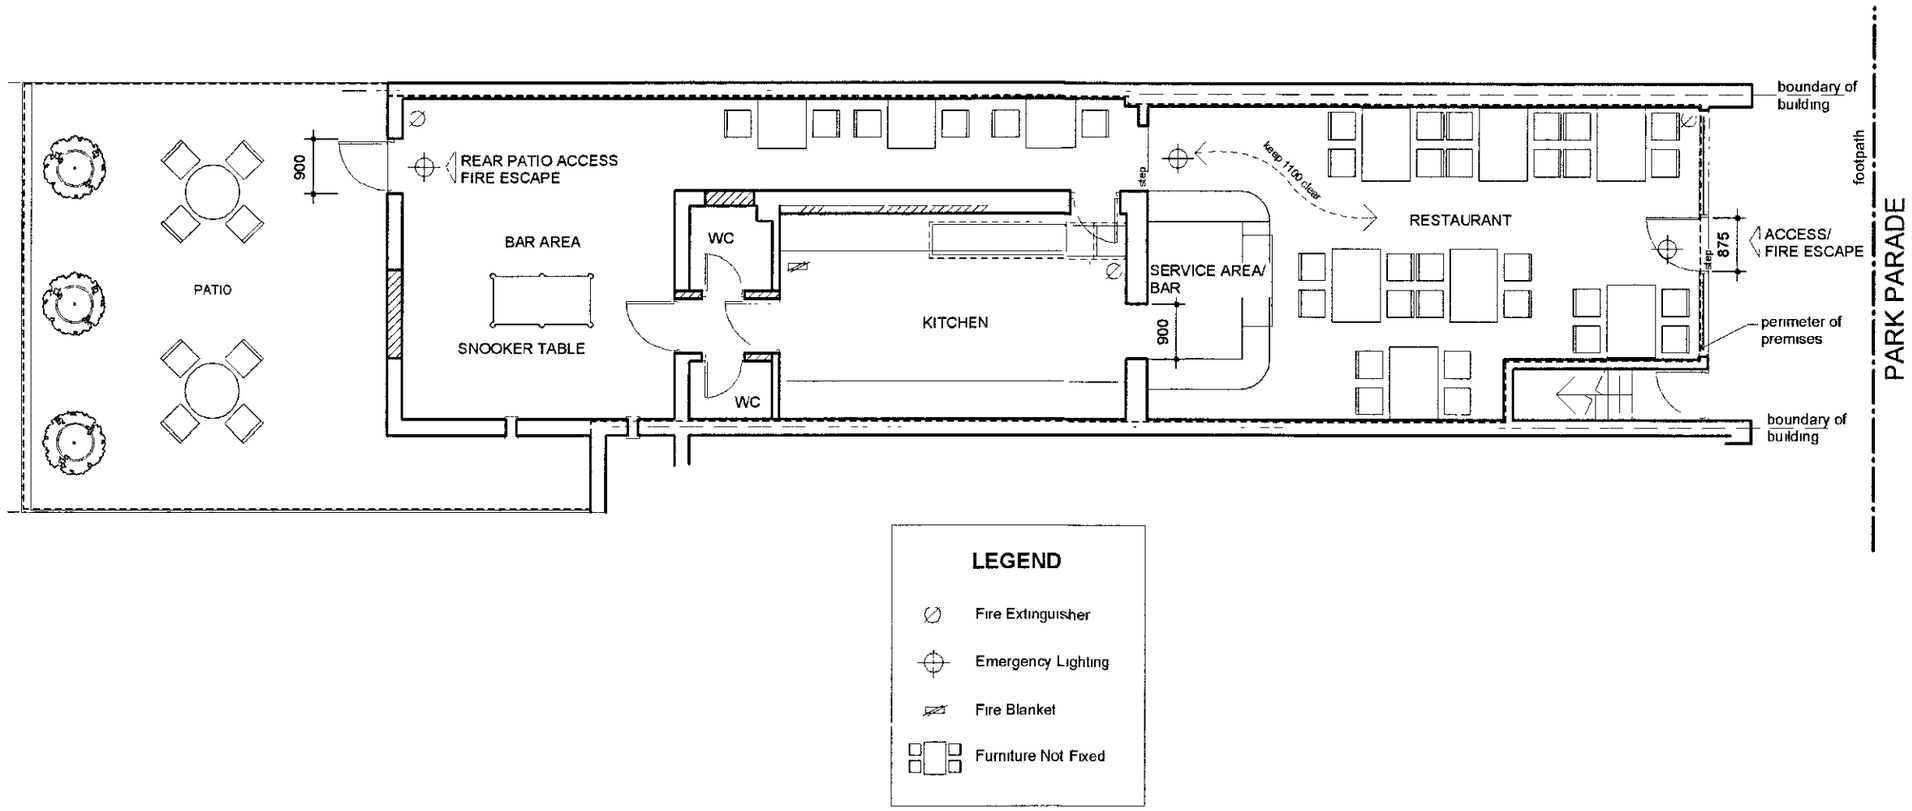

THIS DRAWING IS COPYRIGHT AND SHOULD NOT BE COPIED
OR DUPLICATED IN ANYWAY WITHOUT THE CONSENT OF ARCHITECT D A S

REVISION | DATE

ARCHITECT D A S
DESIGN AND ARCHITECTURAL SERVICES LIMITED

1006
HARROW ROAD
LONDON
NW10 5NS
t 020 8964 3260
f 020 8964 3210
e architect@architectdas co uk

PROJECT
Restaurante 'Os Amigos'
25 Park Parade
London NW10 4JG

DRAWING
ground floor plan

DATE	SCALE	DRAWN BY
09'2004	1 100	AK

STATUS
licensing drawing

PROJECT NO	REVISION	DRAWING NO
435		P'01