
PROPOSED LICENCE PLAN

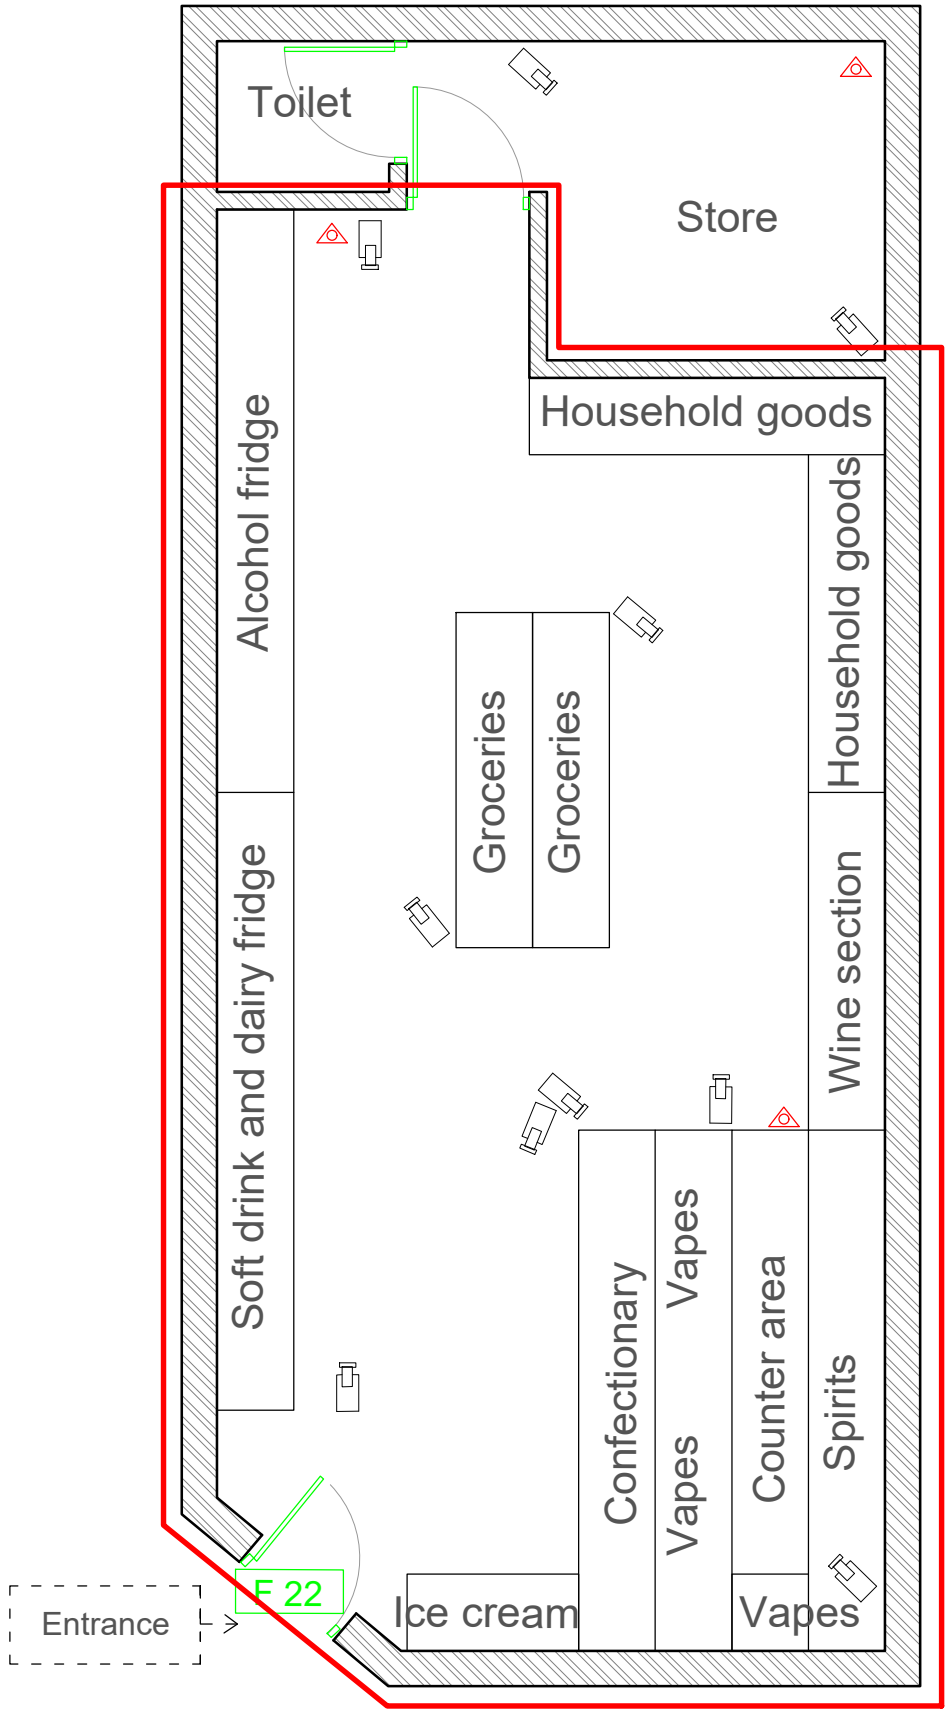

Property Address:

97 Dudden Hill Lane,
London
NW10 1BD

Drawing No. AC360 Date: 05/11/26

Key	Scale : 1:50	Paper : A4
	Fire Extinguisher	
F 22	Fire Exit Signs	
	CCTV Cameras	
	Licensable Area	

CCTV Recordings 31 Days