Peel
Red Line Plan

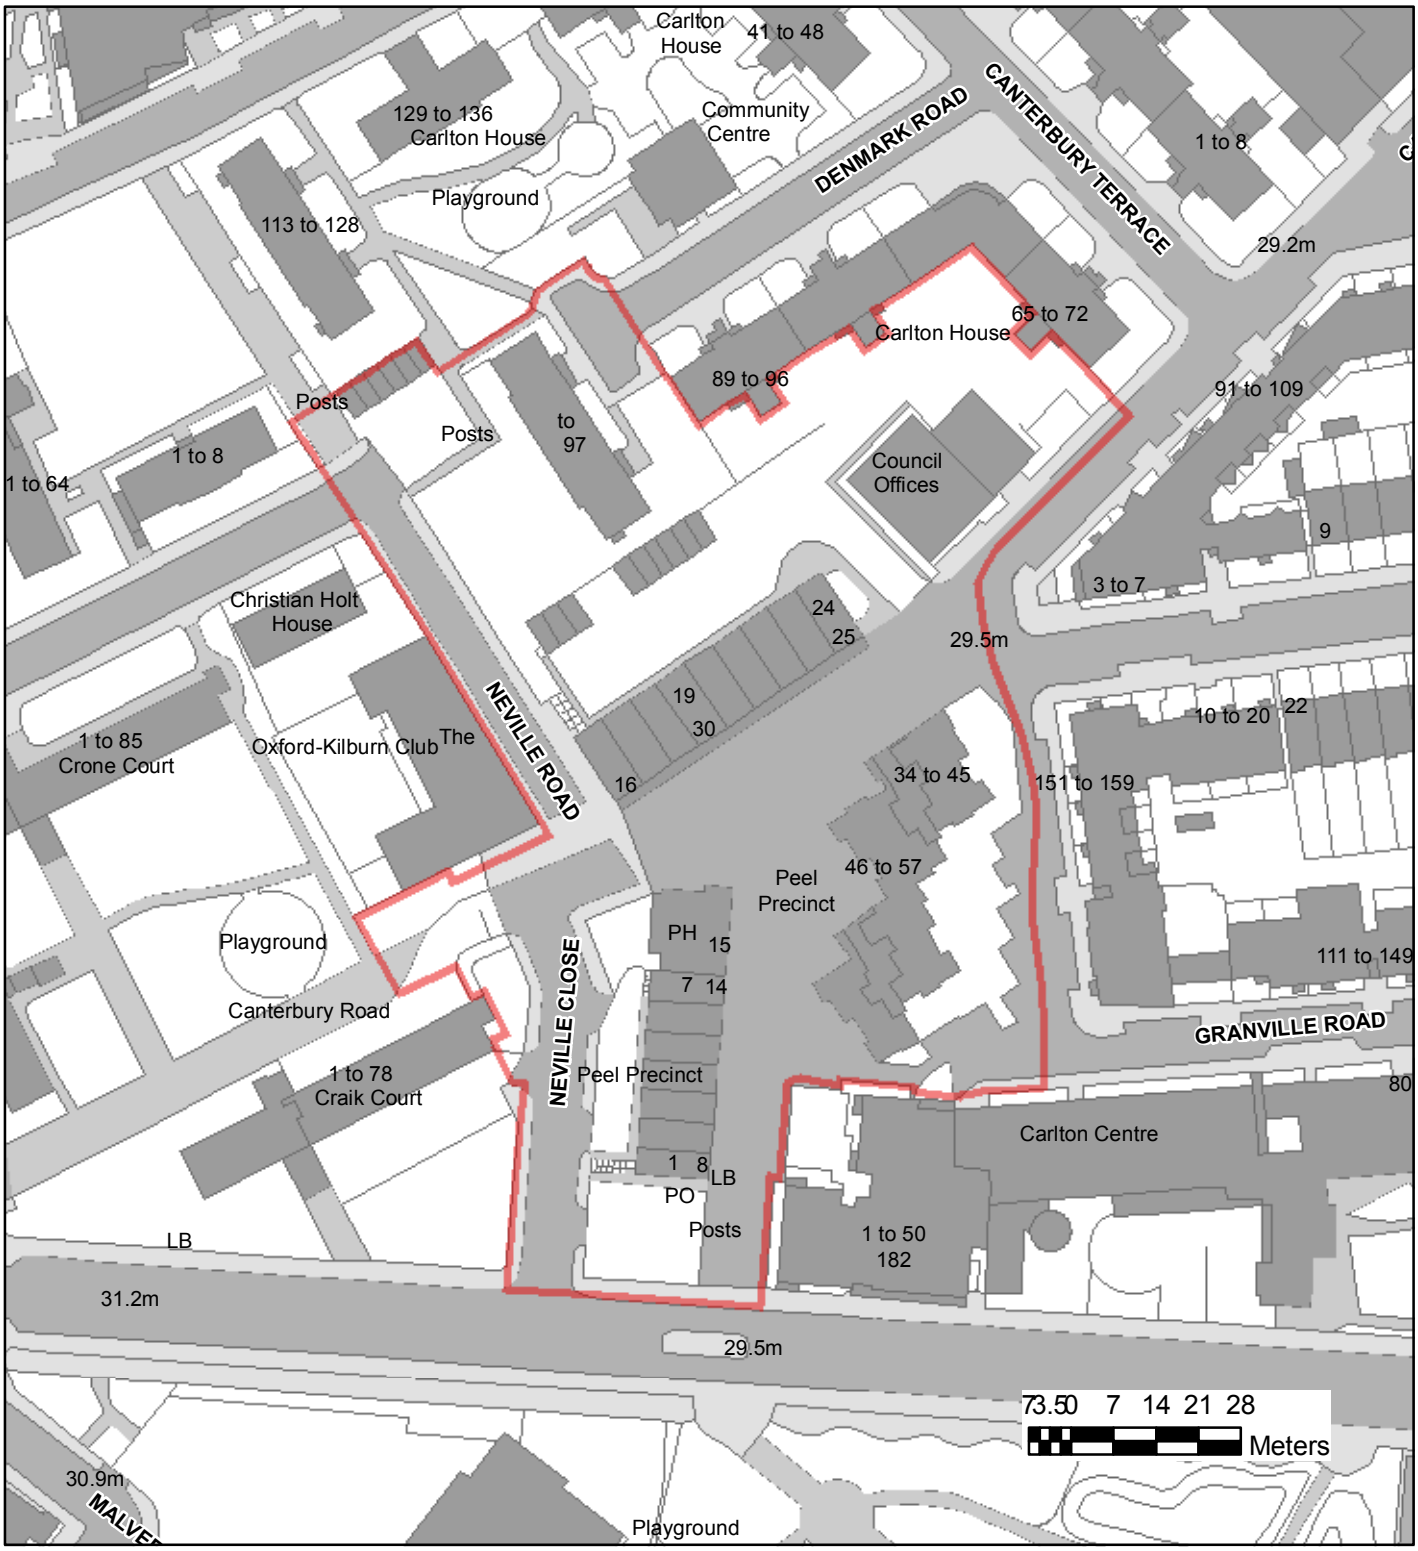

Brent

1:1,250

Plan to stated scale if printed at A4.

NORTH

PSMA OS copyright statement
© Crown copyright and database rights 2018 Ordnance Survey 100025260
OS Open data copyright statement:
Contains Ordnance Survey data © Crown copyright and database right 2018