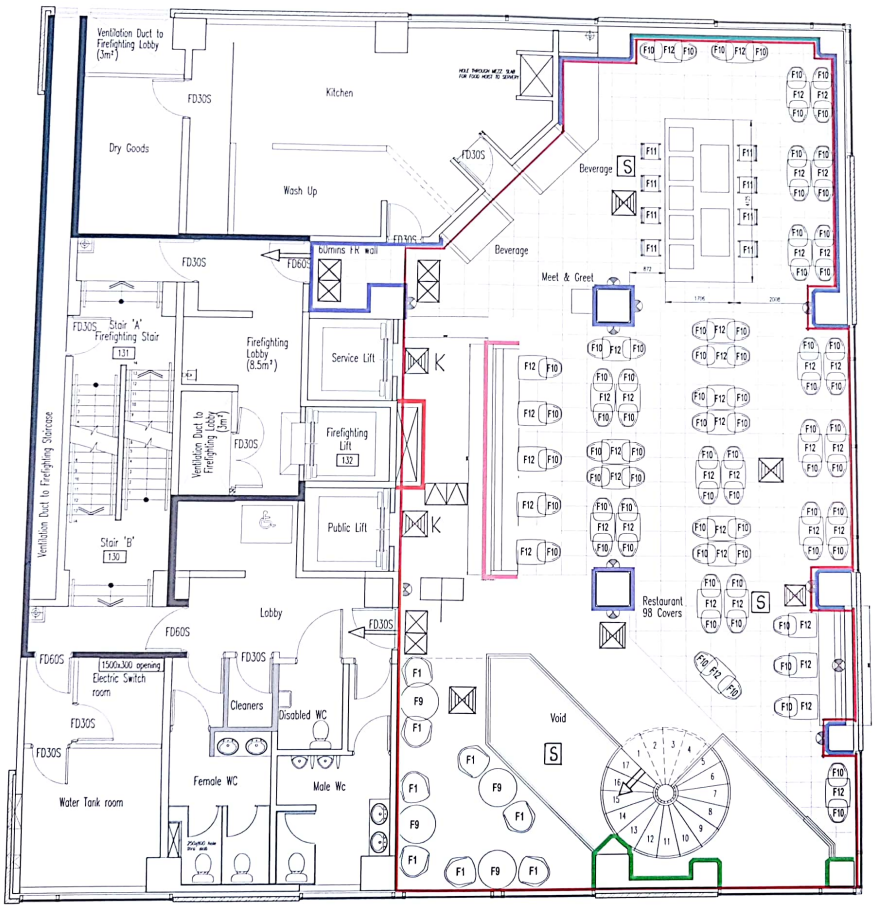

Proposed Mezzanine Floor GA

PERIMETER OF THE PREMISES

AREA FOR THE SALE AND CONSUMPTION OF ALCOHOL

KEY FOR LICENSING LEGENDS

- S SMOKE DETECTOR
- CALL POINT
- FIRE EXTINGUISHER
- EMERGENCY EXIT ILLUMINATED SIGN
- FIRE EXIT
- EMERGENCY LIGHTING
- K HEAT DETECTOR
- FD XX FIRE DOOR

B Furniture quantities amended SS SS 141014
A Scheme updated SS SS 210914
rev description drawn/auth'd date

DO NOT SCALE OFF THIS DRAWING © LEACH RHODES WALKER 2001

LRW INTERIOR DESIGN

client: Accor
project: Ibis Wembley
project no: 1651
drawing no: L(20)12
rev: B
description: Proposed Mezzanine Floor GA Option C
scale: 1:50 @ A1
date drawn: 07.04.14
drawn by: SS
authorised by: SS
purpose of issue: planning / building regs / tender / construct / approval / construction

LEACH RHODES WALKER
Riverside Manchester M3
t: +44 (0) 161 833 0211
e: info@lrw.co.uk
t: +44 (0) 161 832
www.lrw

Scanned by CamScanner