ORDNANCE SURVEY MAP (NTS)

ELEVATIONS

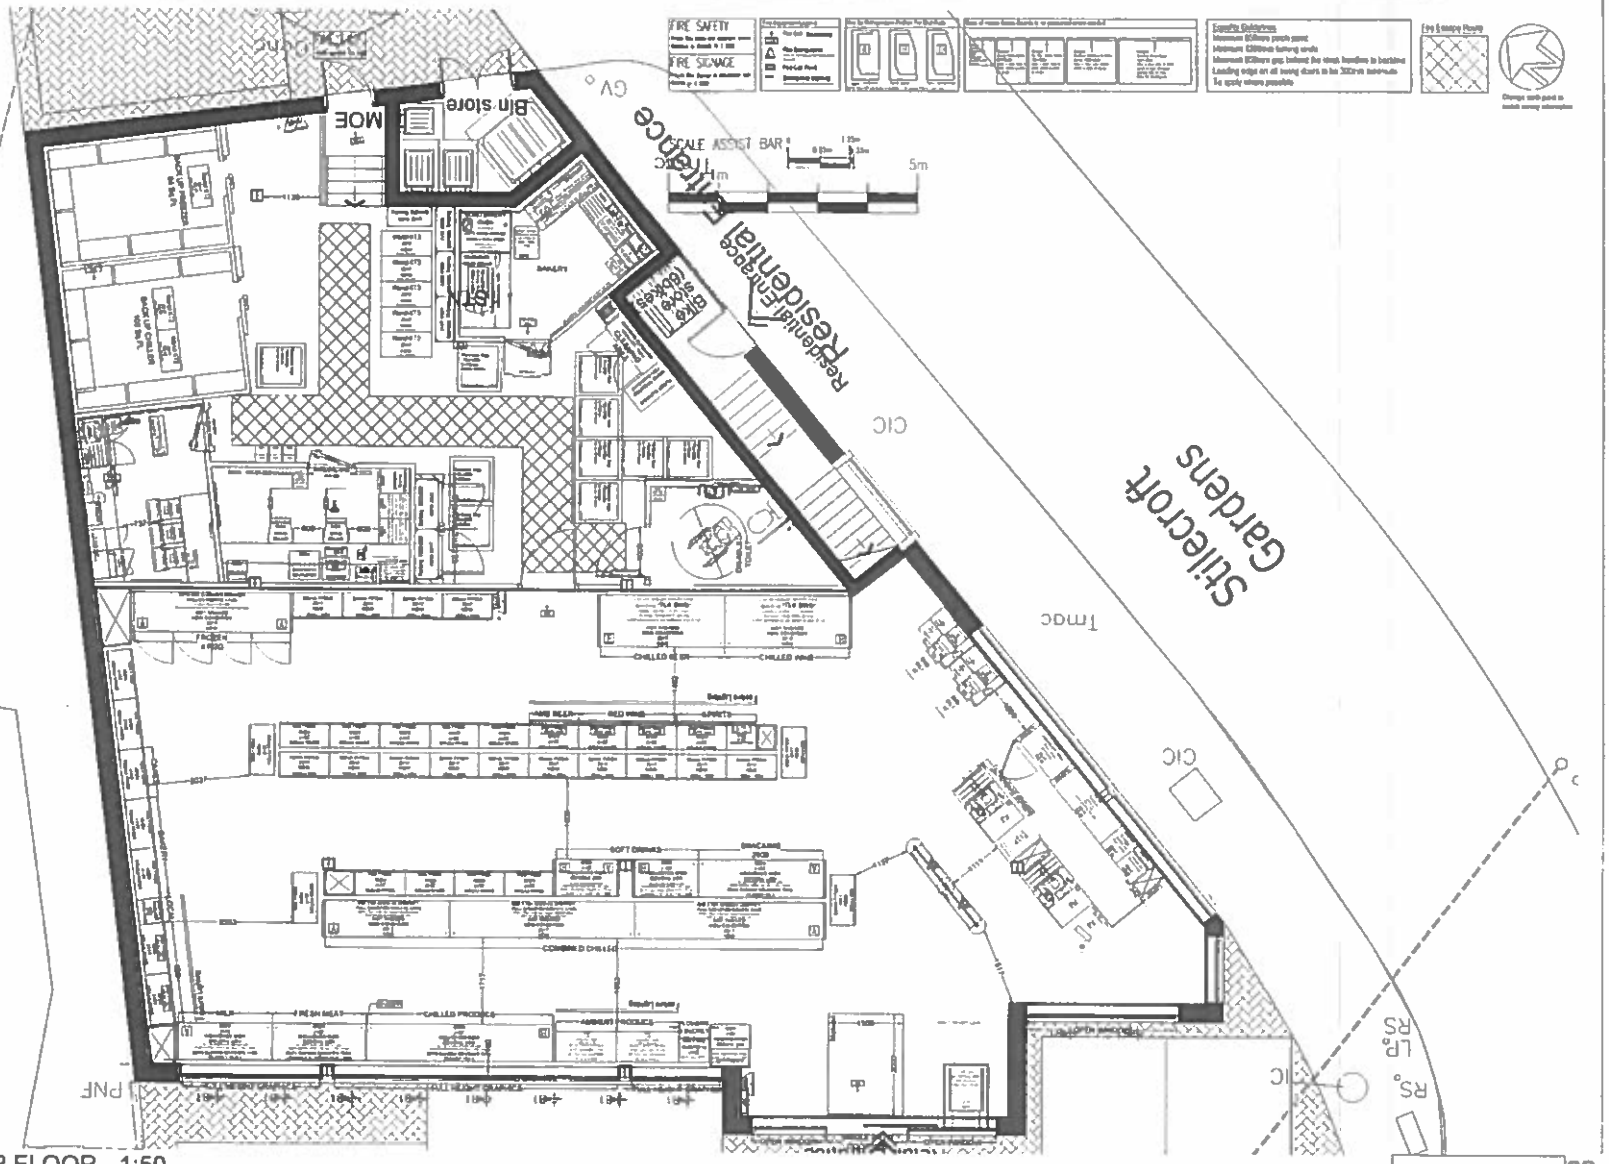

BACK OF HOUSE - 1:100

SHOP FLOOR - 1:50

SURVEY OVERLAID

WEMBLEY
154 Wealdstone Road
Wembley
Address Line 3
HA0 3HB

Store Phone No: Store Phone Number

Format: EC Main | Hub Number: tbc

Drawing Information

Latest system drawing

Job Originated By:

Acquisition Programme 2019

Drawing No: WLMBLEY-P1 | Feature Rev: F2 | Model Rev: 140

Drawing Status Stage 1: Feasibility CAD

R - A1