

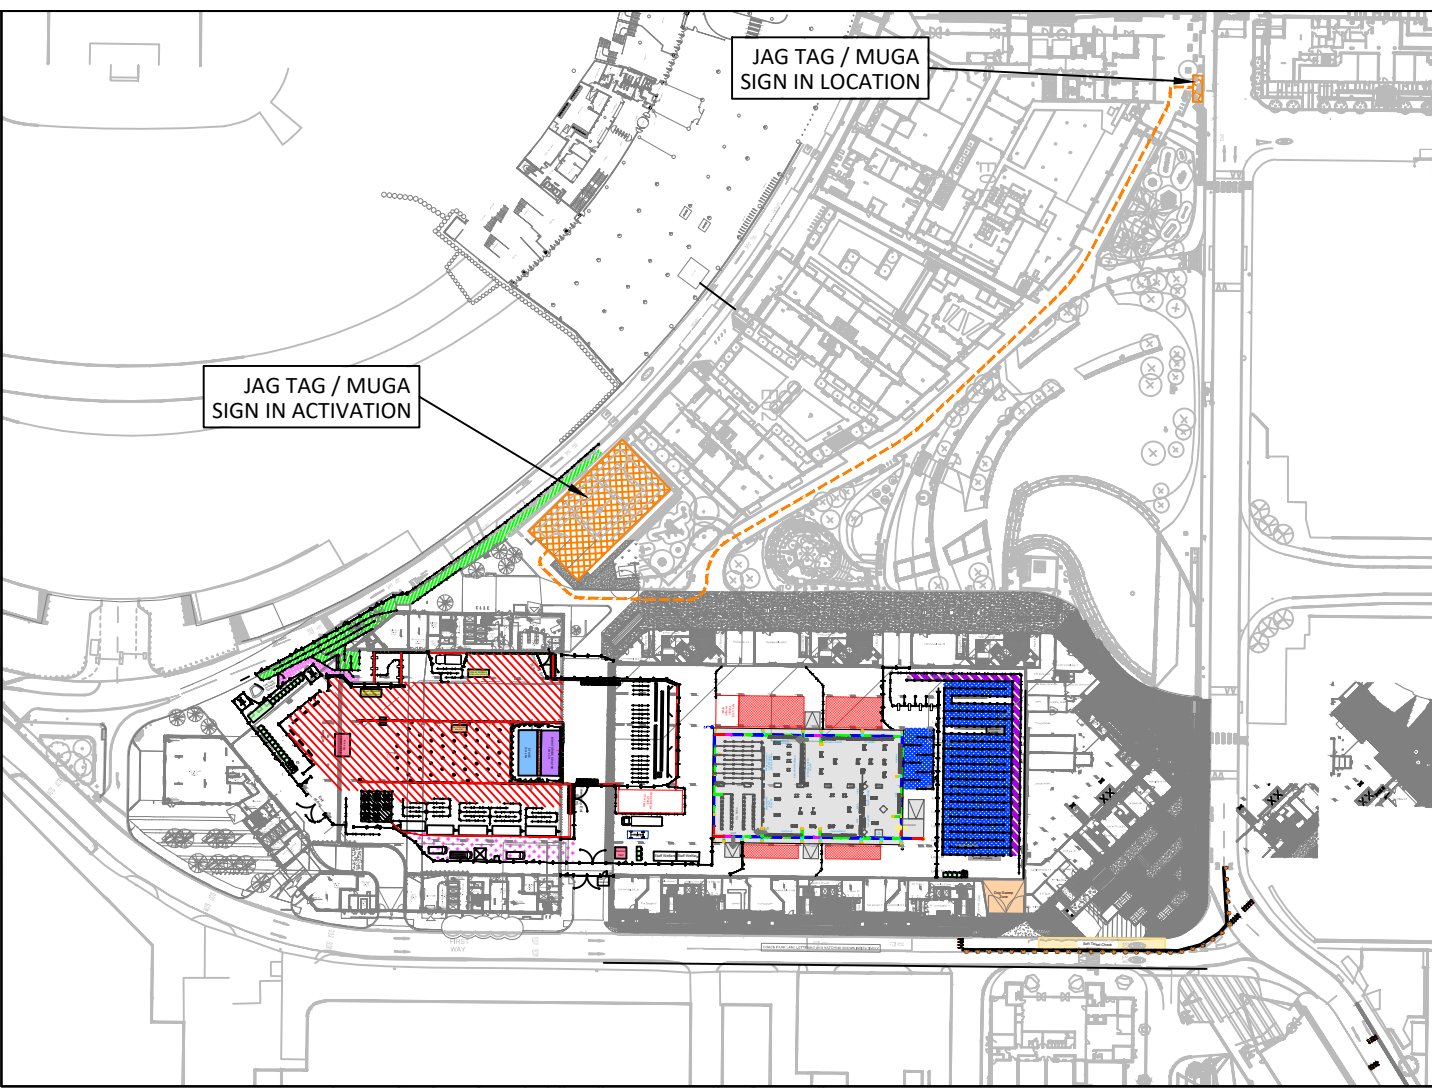


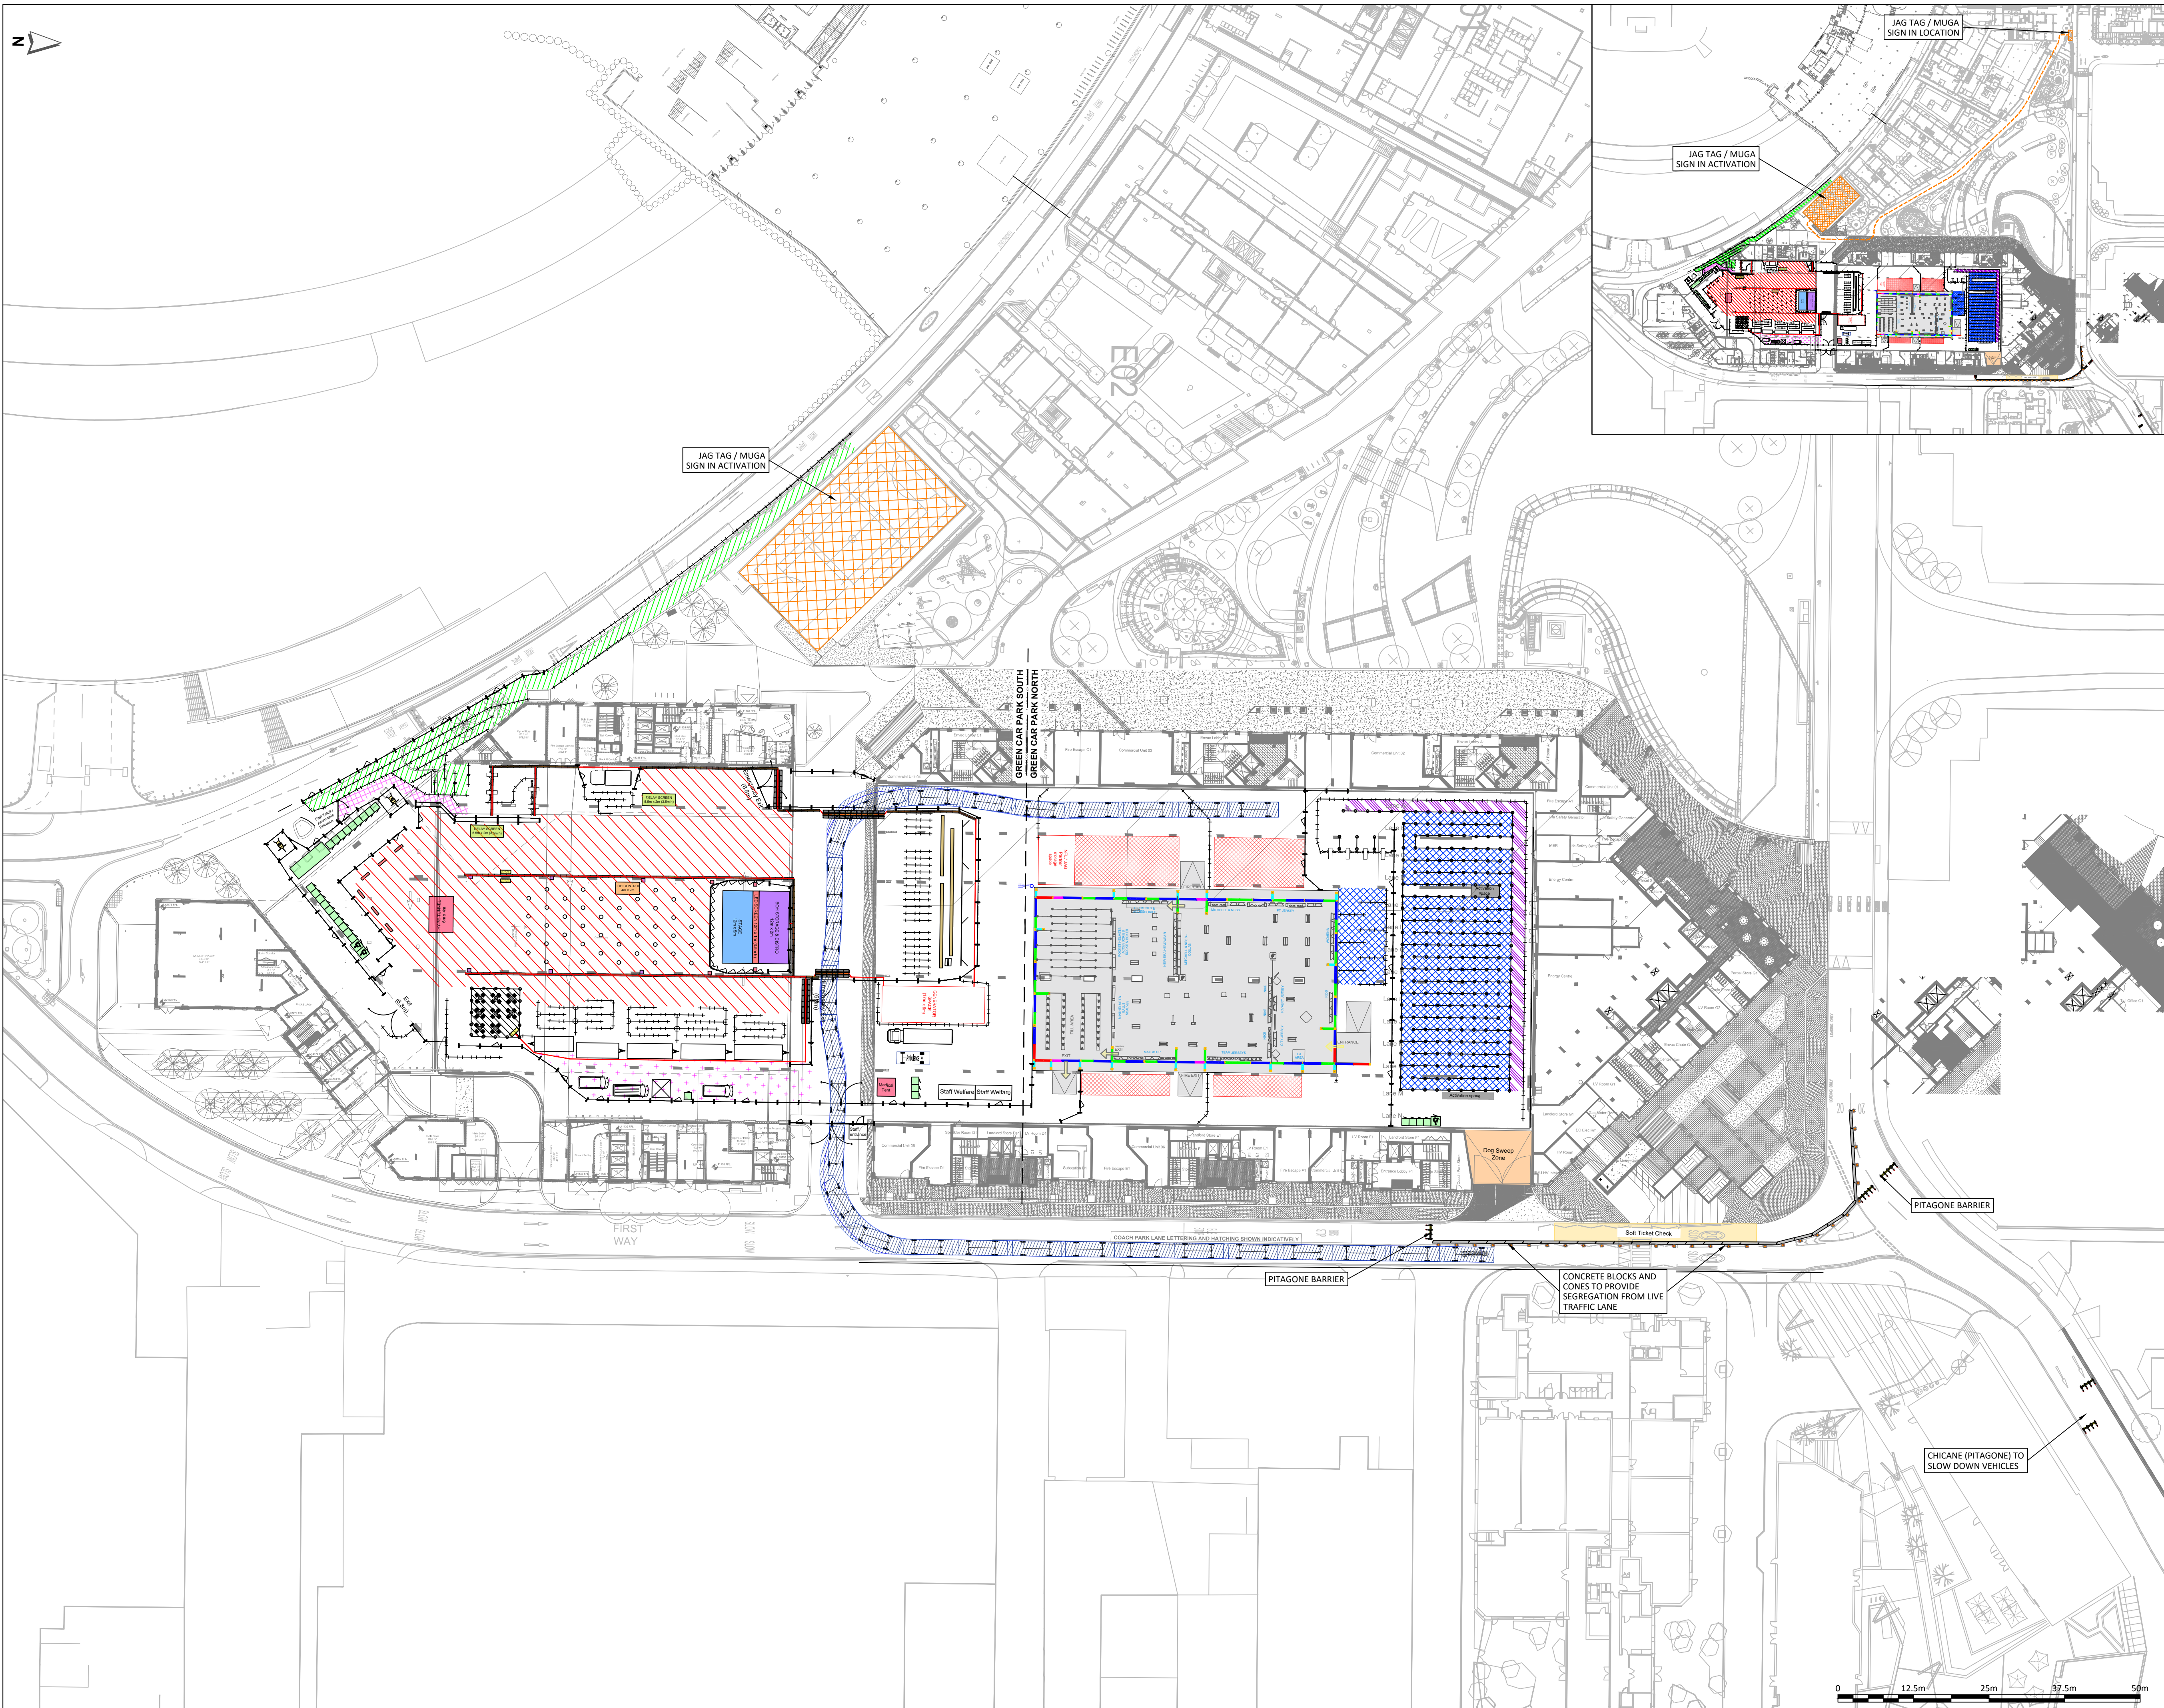

- KEY:**
- F&B AREA (1,885m²)
 - F&B QUEUE AREA (380m²)
 - F&B FAST TRACK QUEUE AREA (40m²)
 - CATERING UNITS BOH (270m²)
 - MERCH QUEUE AREA (920m²)
 - MERCH PRIORITY QUEUE AREA (160m²)
- NORTH MERCH AREA:**
- LIGHTWEIGHT PED BARRIER (x 80)
 - HEAVY DUTY (MET) BARRIER (x 6)
 - HERAS FENCE (x 26)
 - CONCRETE BARRIER 3m L (x 29)
 - ROAD CONES (x 30)
 - MAG ARCH (x 8)
 - SEARCH TABLE (x 4)
 - TENSA BARRIER POST - 2m SPACING (x 251)
- SOUTH F&B AREA:**
- LIGHTWEIGHT PED BARRIER (x 250)
 - HEAVY DUTY (MET) BARRIER (x 50)
 - HERAS FENCE (x 145)
 - MAG ARCH (x 8)
 - SEARCH TABLE (x 4)
 - TENSA BARRIER POST - 2m SPACING (x 16)
 - CABLE RAMPS VEHICLE - 0.916m UNITS (x 32)
 - CABLE RAMP PEDESTRIAN - 0.99m UNITS (x 206)

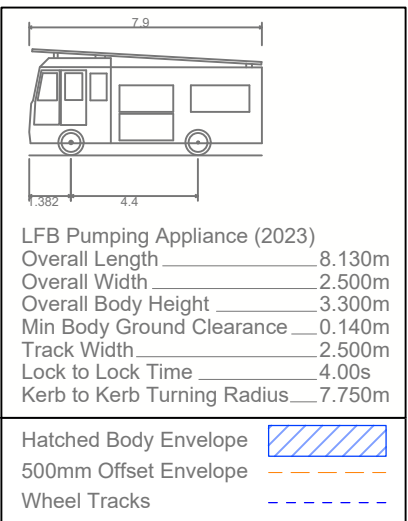

DRAFT

P0	26 AUG 26	ORIGINAL ISSUE	CGF	JJC
REV	DATE	DESCRIPTION	DES	CHK APP

steer

www.steergroup.com

Client: THE FA

Project Title: NFL

Drawing Title: 2026 OPTION

Status: WORK IN PROGRESS

Size: A1	Scale: 1:500	Suitability: S0	Rev: P0
----------	--------------	-----------------	---------

Drawing No. 25181801-STR-00102